CITY OF CHINO
"THE PRESERVE" - STREET DIF

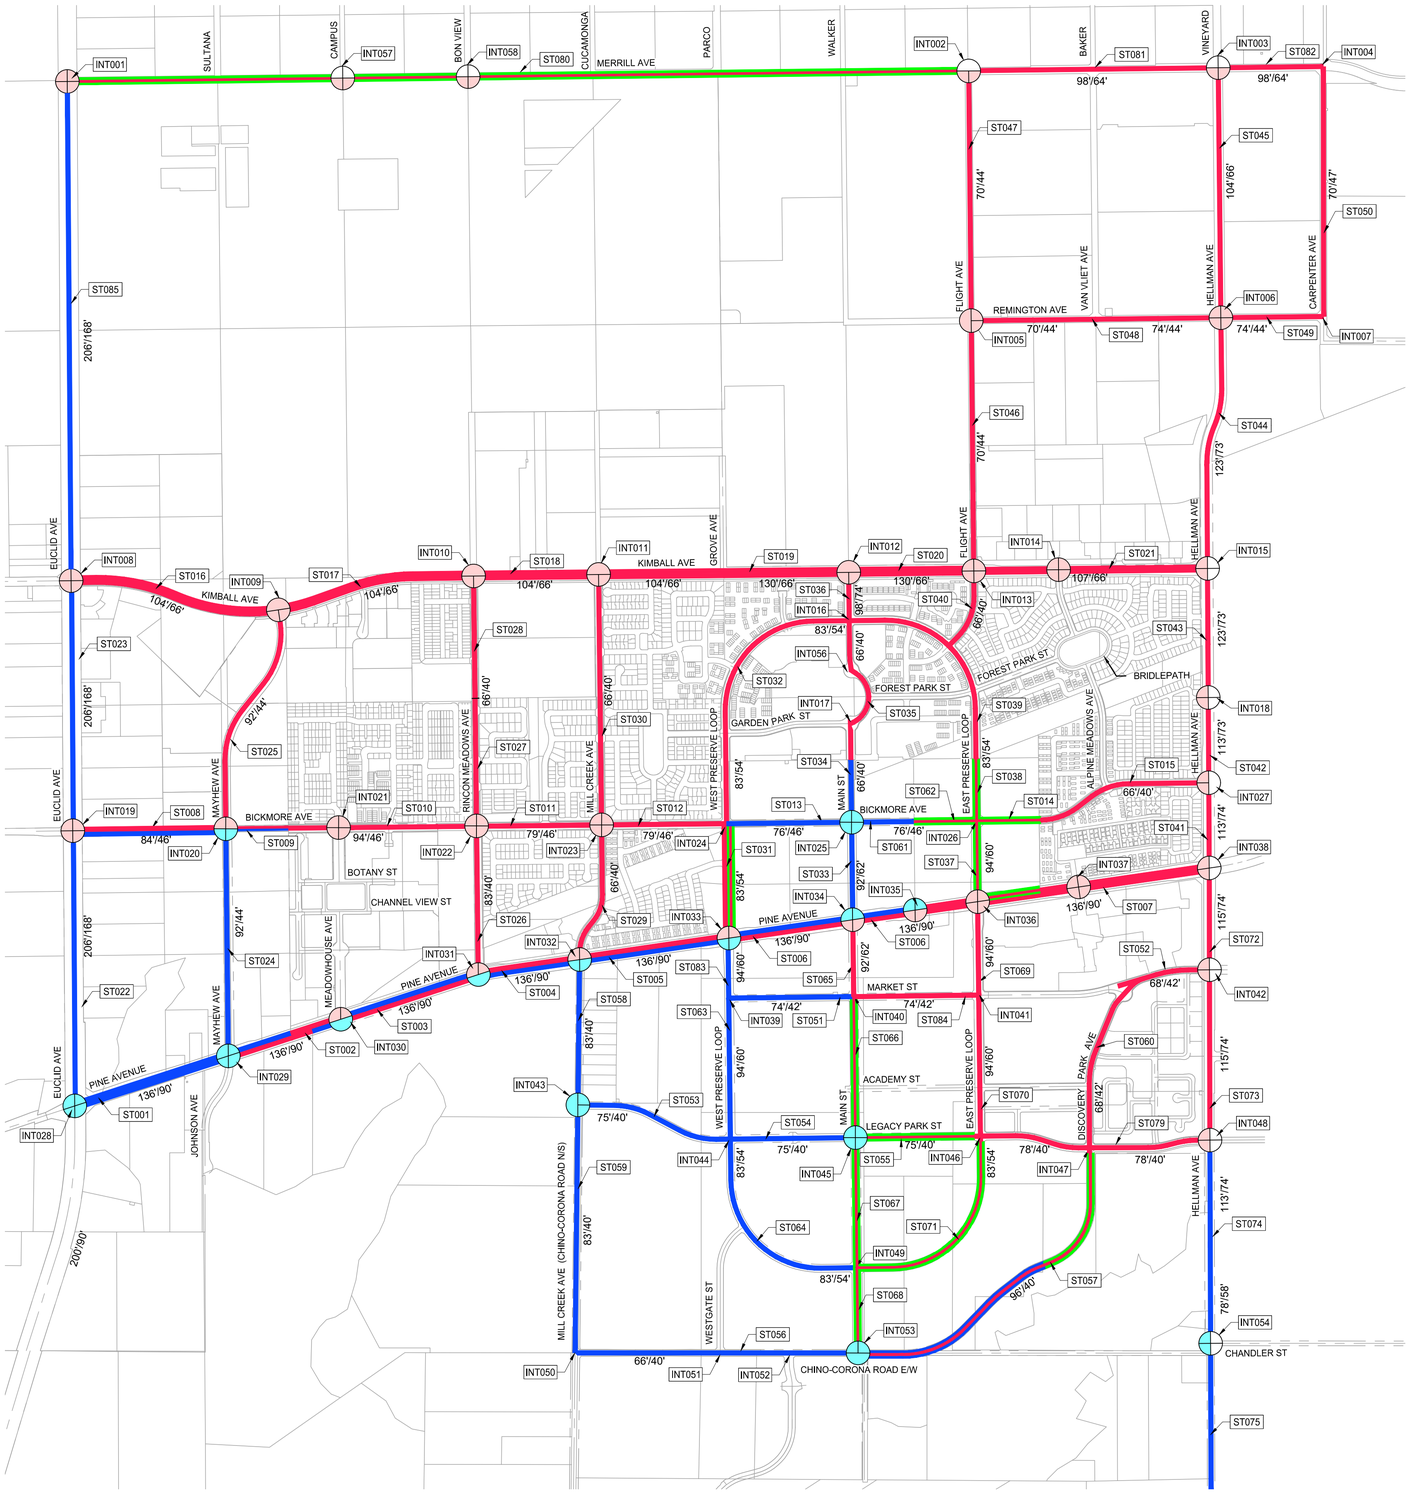

LEGEND

- EXISTING STREET (DIF)
- EXISTING STREET (NON-DIF)
- FUTURE STREET (DIF)
- FUTURE STREET (DIF)
- PARTIAL EXISTING & PARTIAL FUTURE STREET (DIF)
- EXISTING STREET (DIF) (NOT ACCEPTED)
- ST001 REACH NUMBER
- INT001 INTERSECTION NUMBER
- EXISTING TRAFFIC SIGNAL
- FUTURE TRAFFIC SIGNAL
- 76'/46' RIGHT OF WAY / CURB TO CURB

800 400 0 800

SCALE: 1"=800'

PREPARED ON 4/28/2026

PROACTIVE ENGINEERING CONSULTANTS
WWW.PROACTIVEENGINEERING.NET (949) 716-7460
27042 Towne Centre Drive, Suite 110, Foothill Ranch, CA 92610