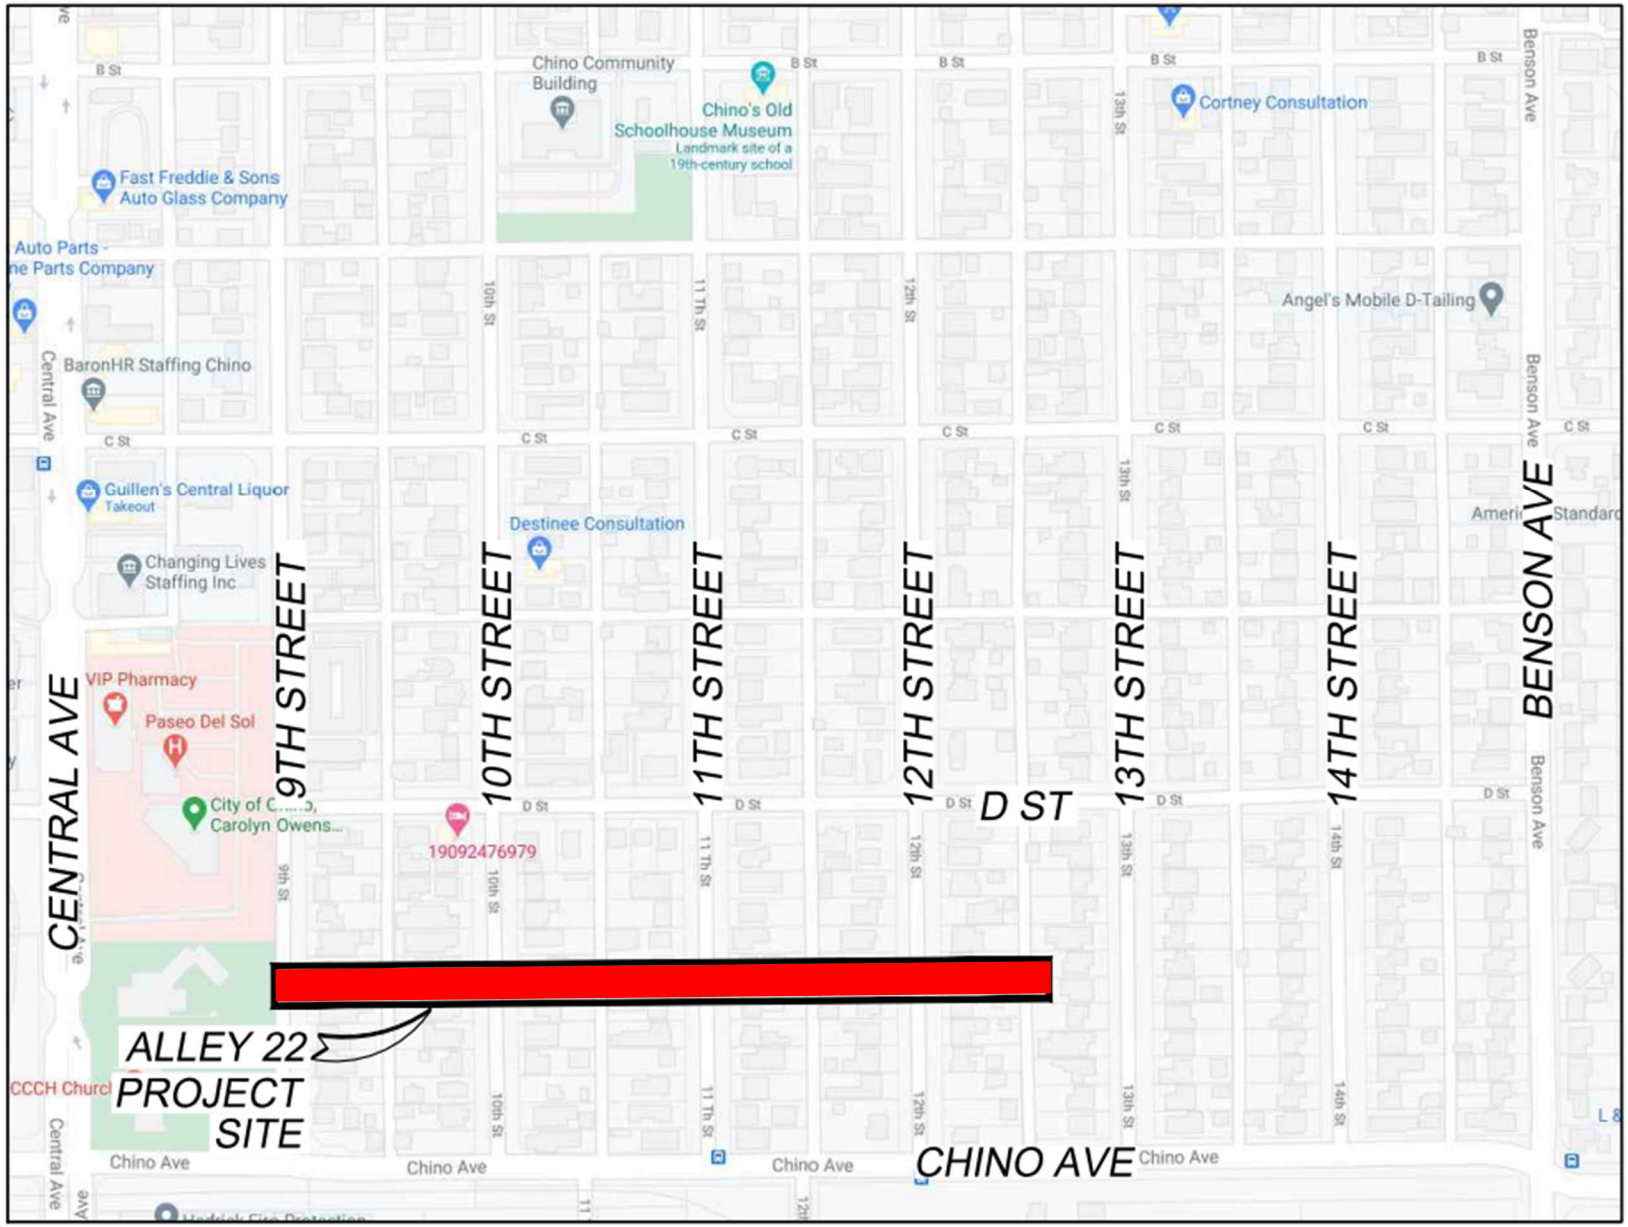PROJECT NO. G6220
CDBG ALLEY REHABILITATION PROJECT